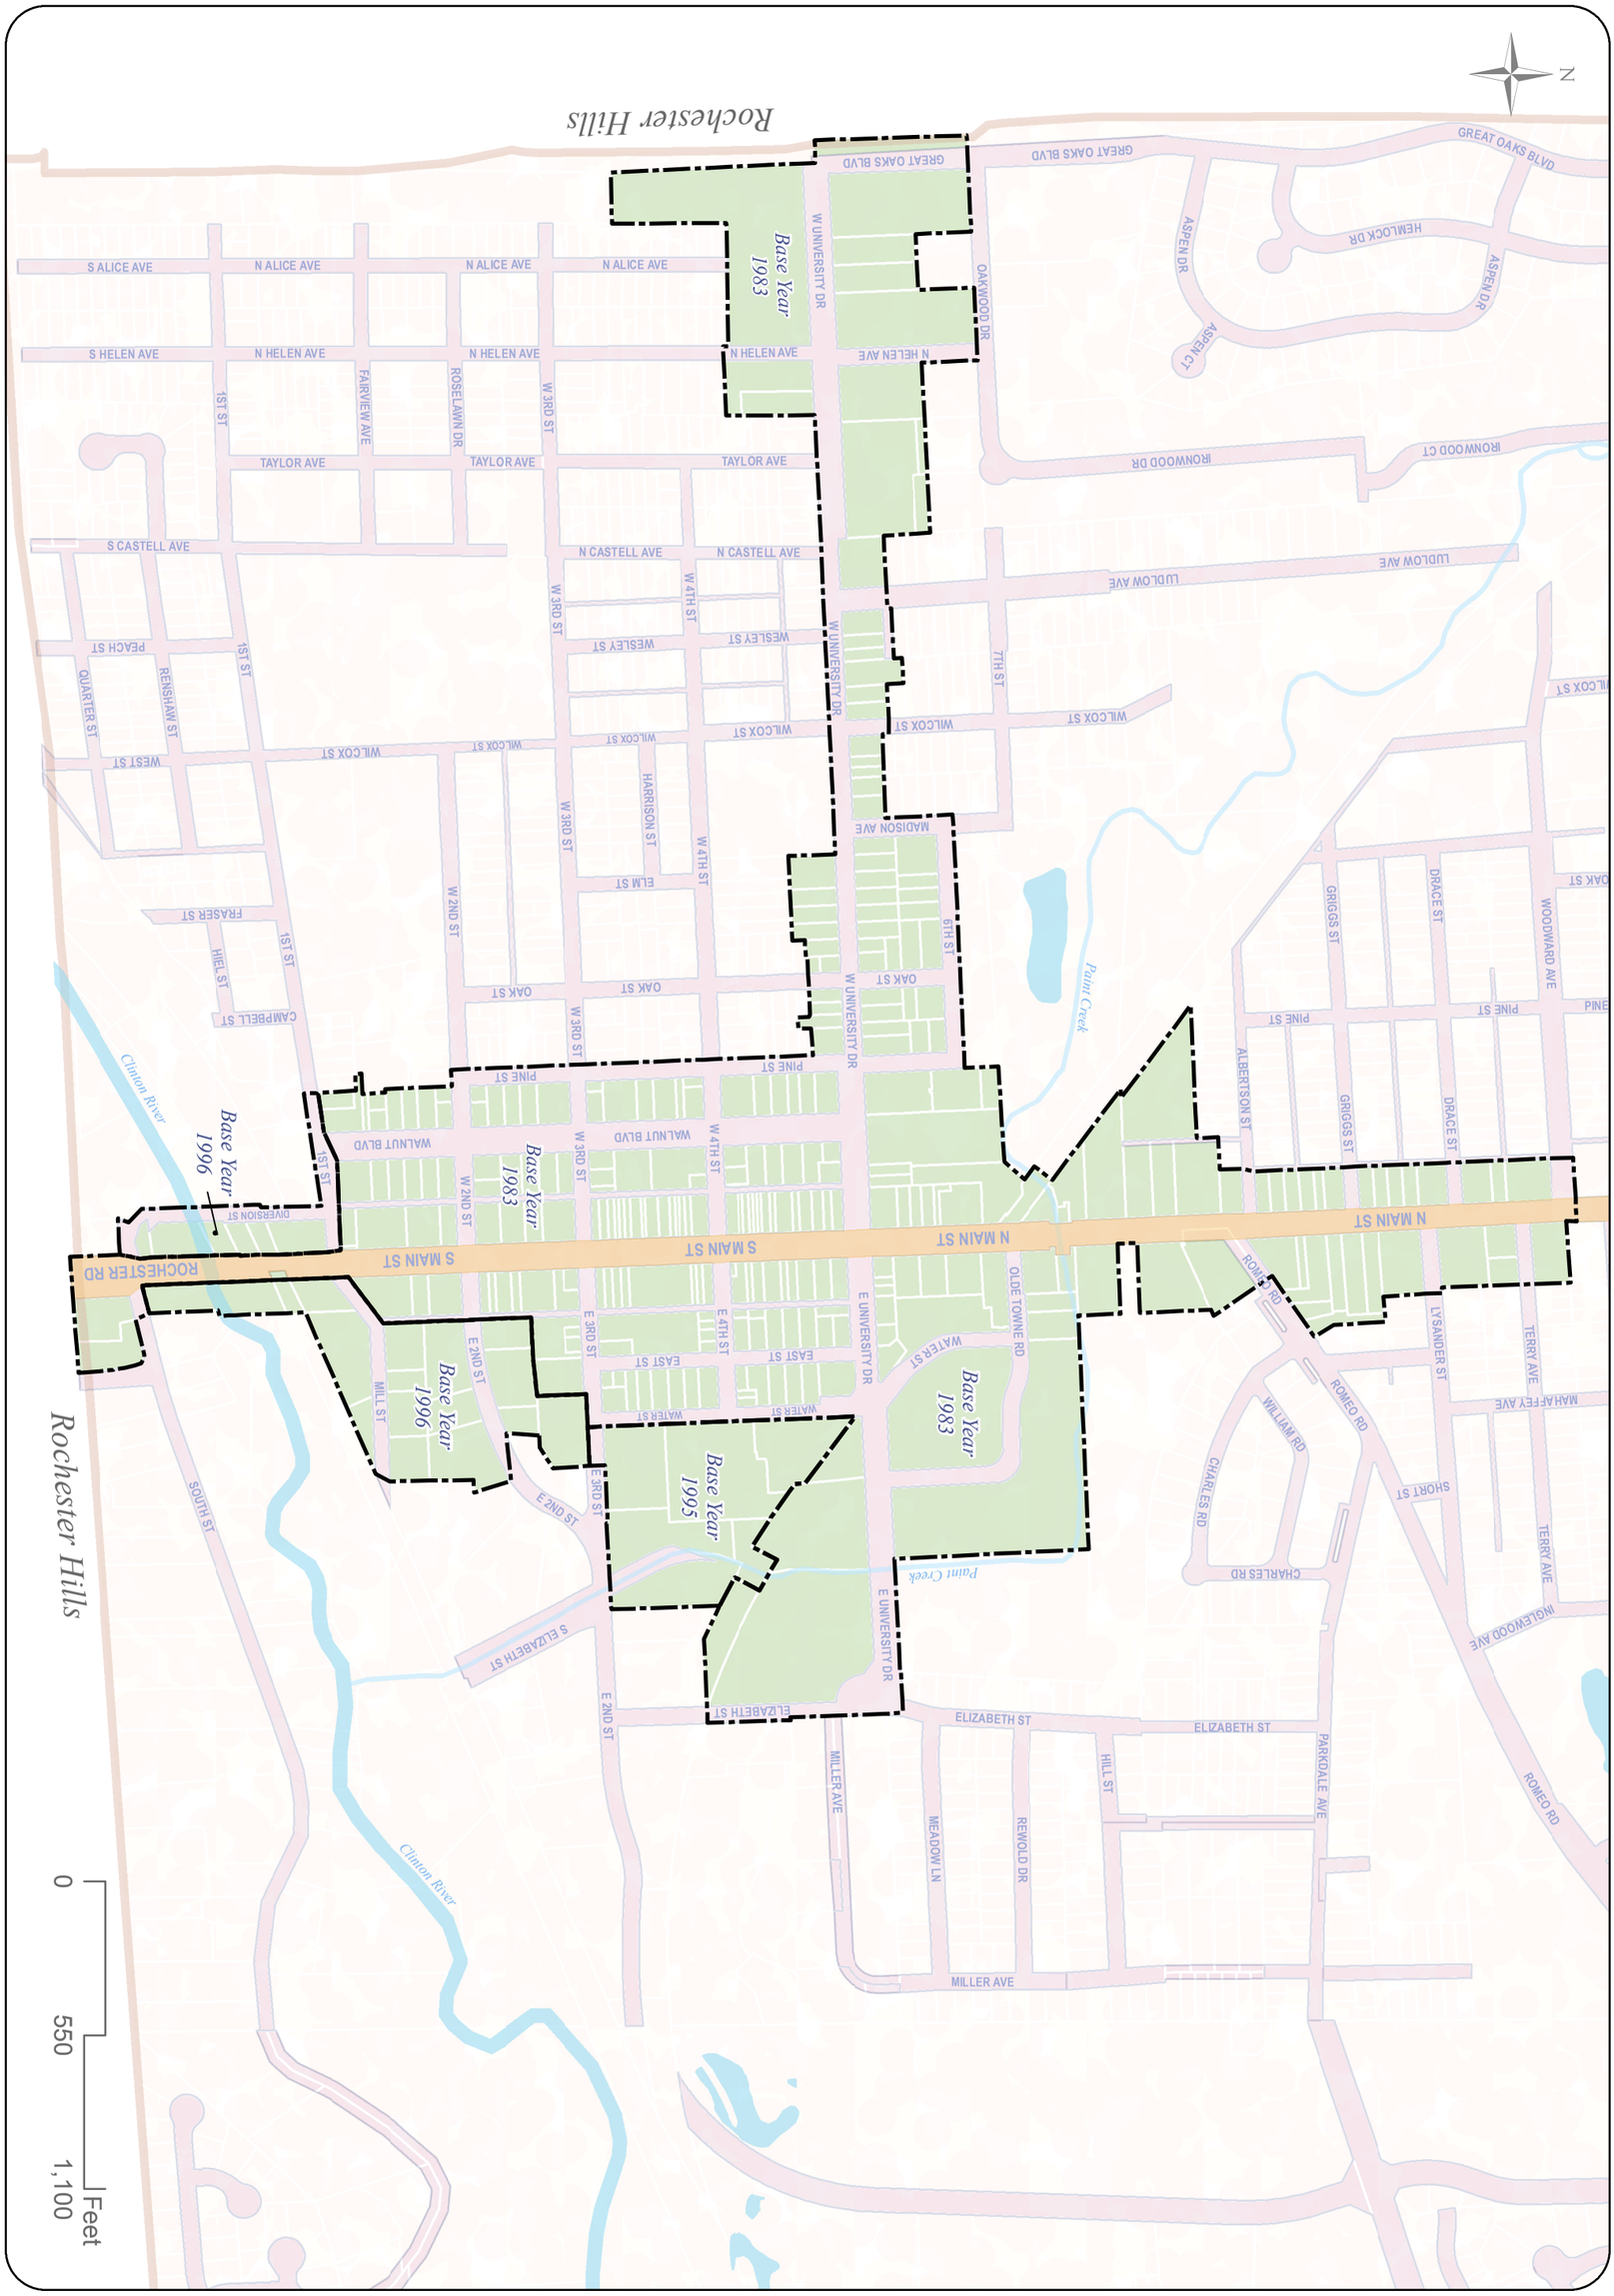

ANDERSON, ECKSTEIN AND WESTRICK, INC.
Civil Engineers • Surveyors • Architects
51301 Schoenherr Road, Shelby Township, Michigan 48315
Phone 586-726-1234 Fax 586-726-8780

PLOT DATE: JULY 16, 2014	DRAWING DATE: JULY 16, 2014		
PLOT SCALE: 1" = 550'	DRAWING SCALE: 1 = 550		
PLOT CONFIG: 11 x 17	PROJECT NO: 0270-0008		
ATTACH XREF: NONE	DRAWING FILE: DDABasemap.mxd		
	DRAWN BY: SEB	CHK'D BY: GBW	

City of Rochester

Downtown Development Authority

© COPYRIGHT 2014, ANDERSON, ECKSTEIN AND WESTRICK, INC.*
© COPYRIGHT 2014, THE CITY OF ROCHESTER, MICHIGAN*

* ALL RIGHTS RESERVED

REFERENCE SHEET NUMBER
BASEMAP

CAUTION

THIS MAP IS INTENDED FOR REFERENCE PURPOSES ONLY

ANDERSON, ECKSTEN AND WESTRICK, INC. AND THE CITY OF ROCHESTER DO NOT GUARANTEE THE ACCURACY OF THIS INFORMATION AND DISCLAIMS ALL LIABILITY FROM ALL CLAIMS, SUITS, DEMANDS AND JUDGEMENTS ARISING FROM THE USE OF THIS INFORMATION